PA Addendums to Engr Field Handbook Folder
EFH p 14-34.1, Fig 14-14.1, Ditch Design

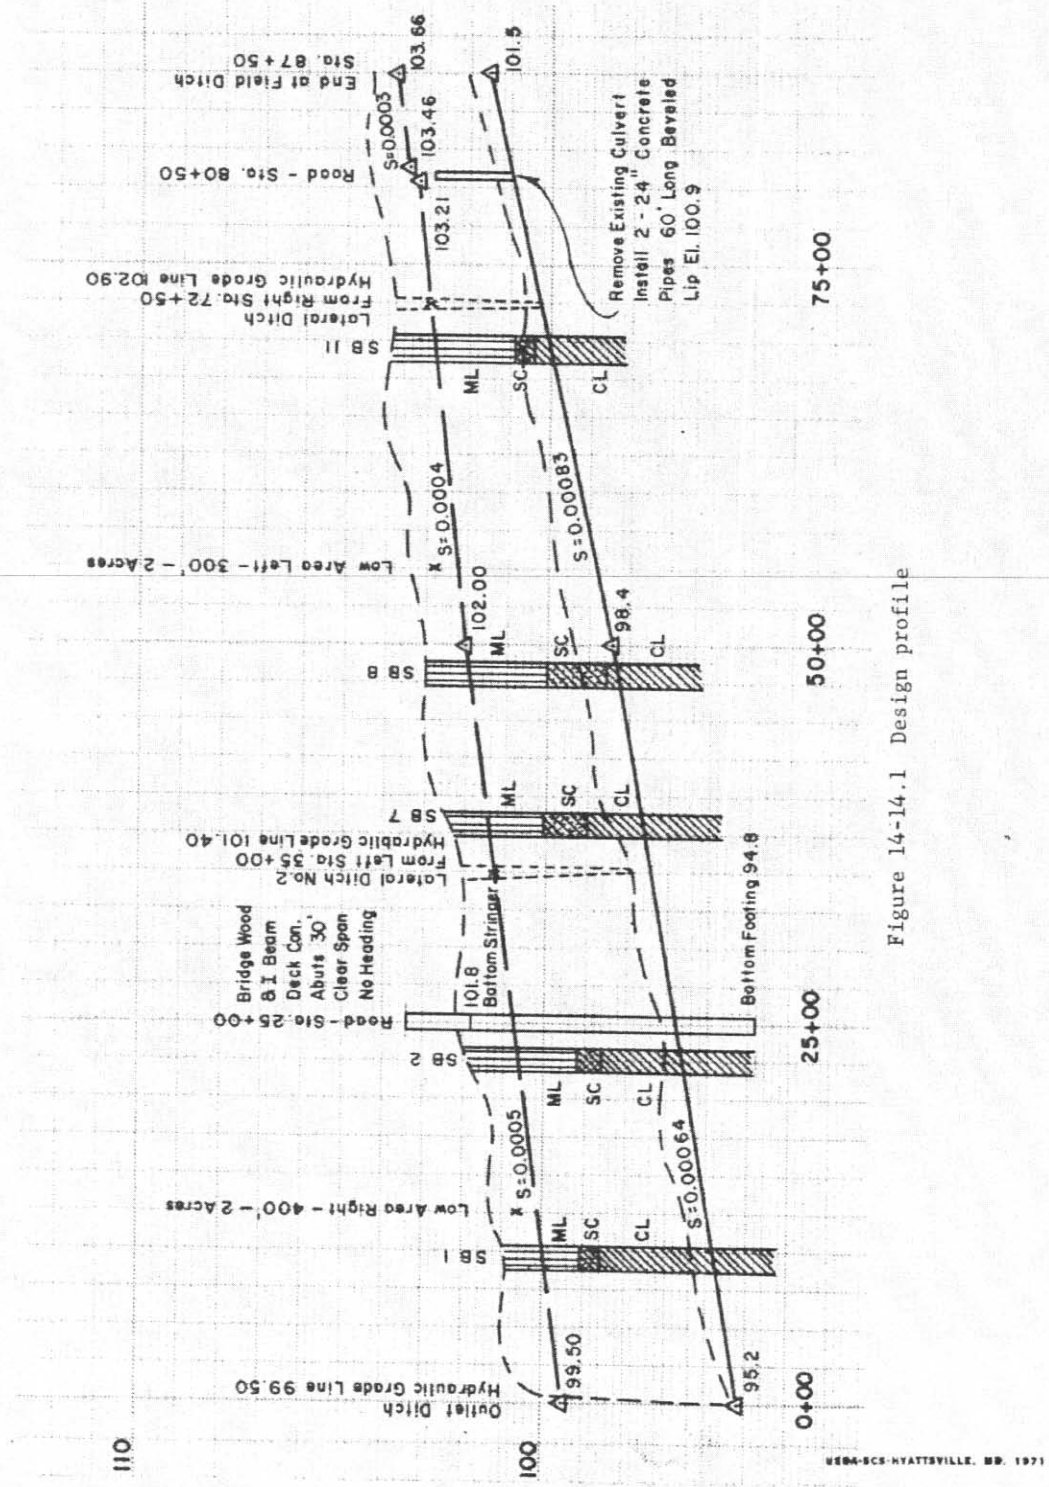

Figure 14-14.1 Design profile