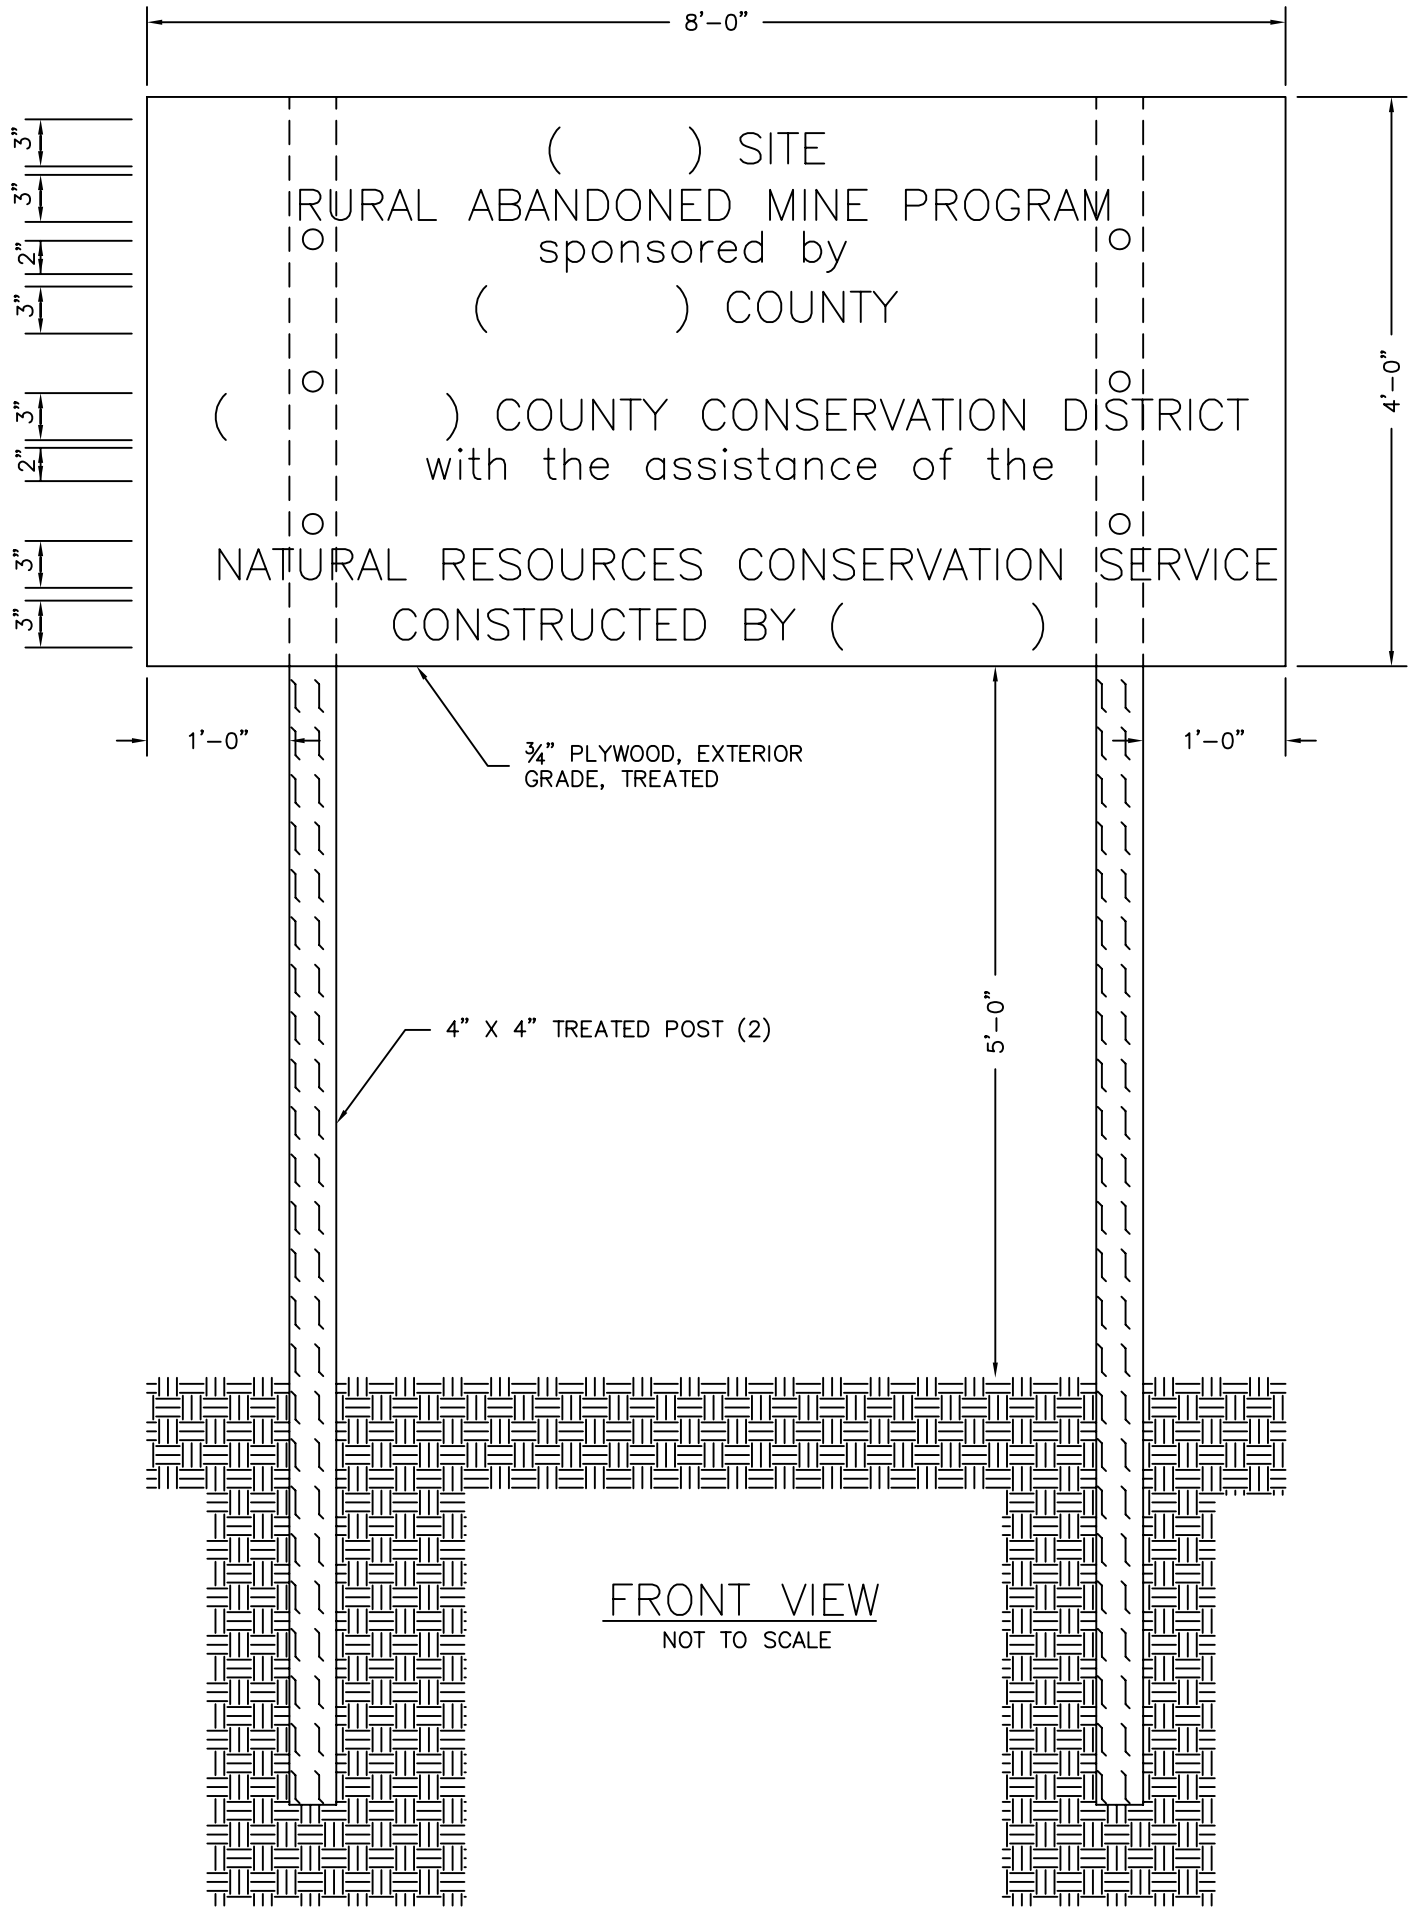

FRONT VIEW
NOT TO SCALE

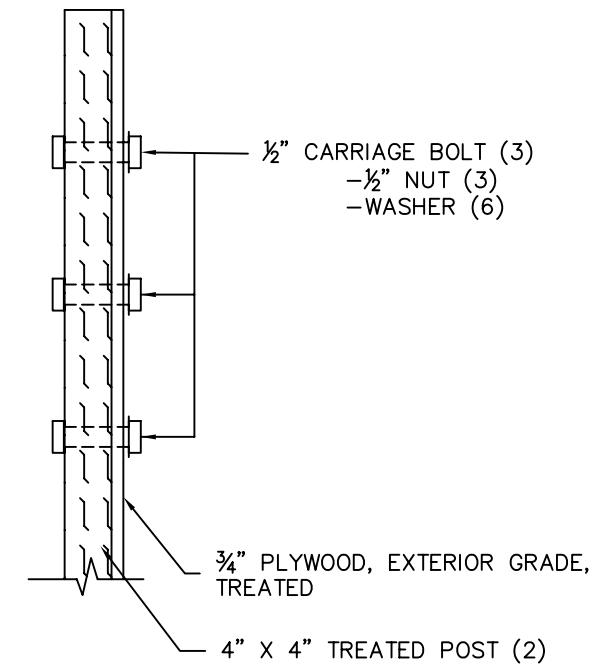

SIDE VIEW
NOT TO SCALE

CONSTRUCTION NOTES:

- PLYWOOD SHALL BE PAINTED WITH EXTERIOR PAINT (WHITE BACKGROUND AND BLACK LETTERS)
- POSTS SHALL BE BURIED 3' BELOW GROUND LEVEL
- BACKFILL SHALL BE FIRMLY COMPACTED

Date
Designed
Drawn G. SKOURAN 5/95
Checked
Approved by

_____ COUNTY, PENNSYLVANIA
PROJECT IDENTIFICATION SIGN

NRCS
Natural Resources Conservation Service
United States Department of Agriculture

File No.
PA-050.dwg

Drawing No.
PA-050

Sheet _____ of _____