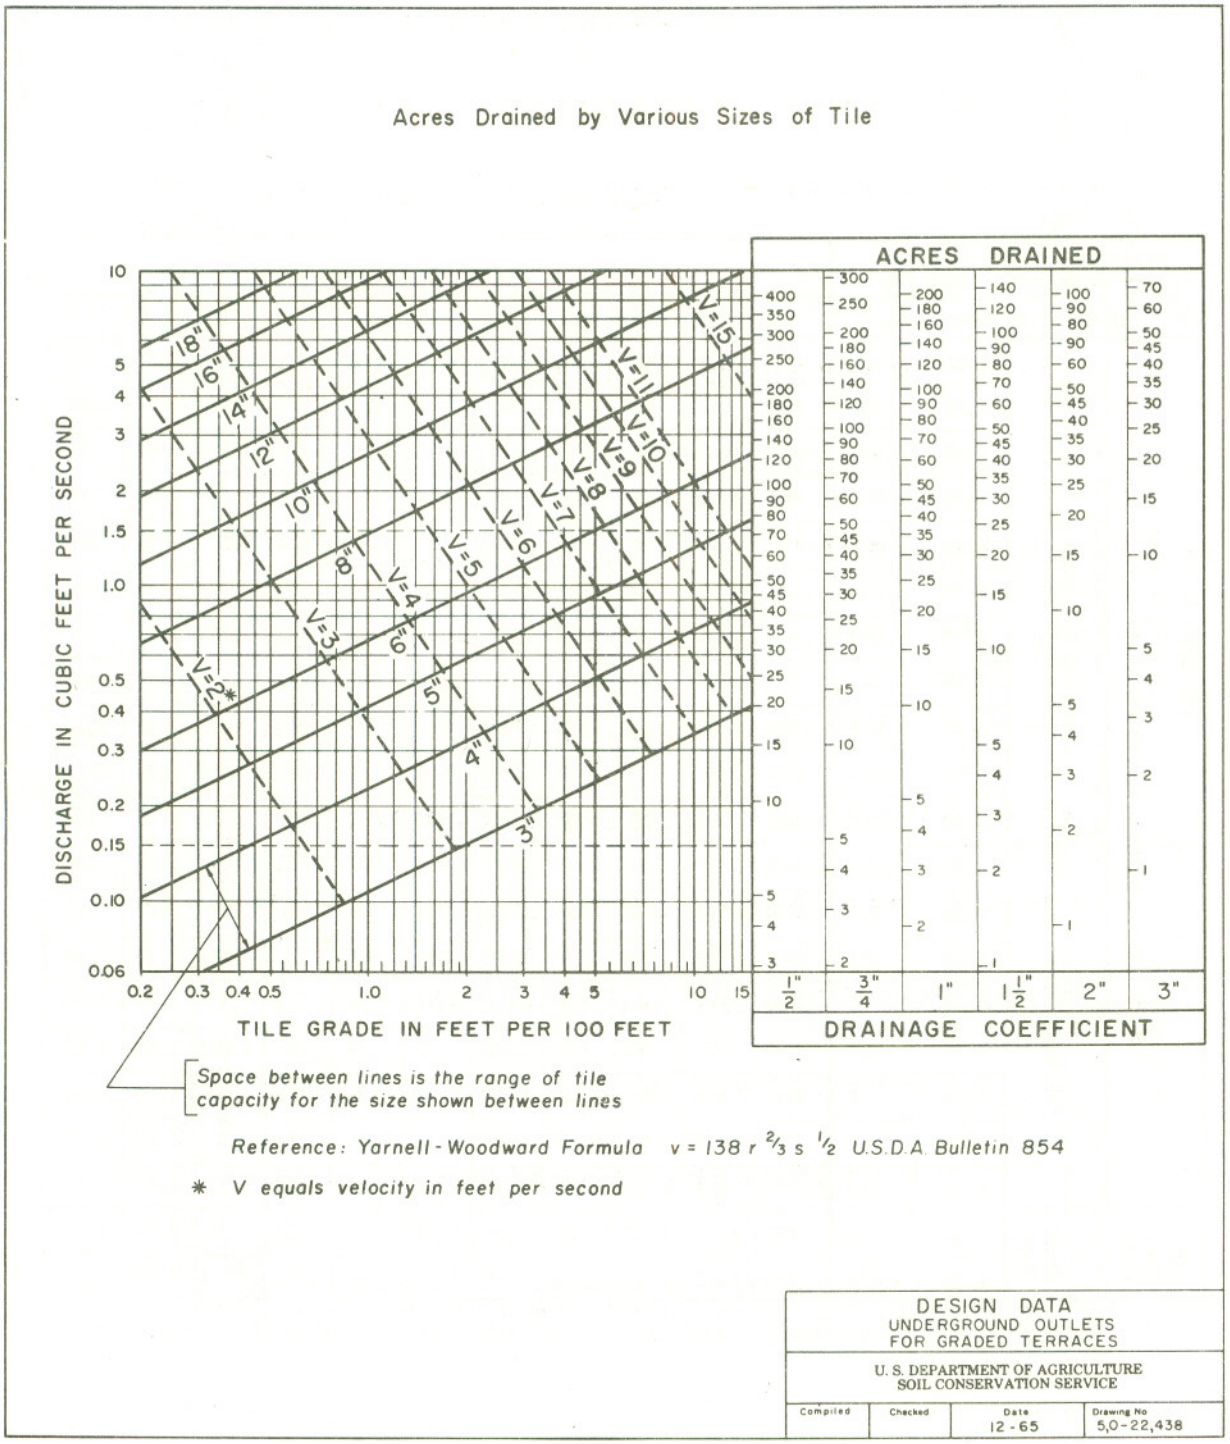

Exhibit 8-4 Tile design chart for underground outlets

Clay n=0.012