Fig. 1 Bedrock Wells in an Unconfined Aquifer

(NOT TO SCALE)

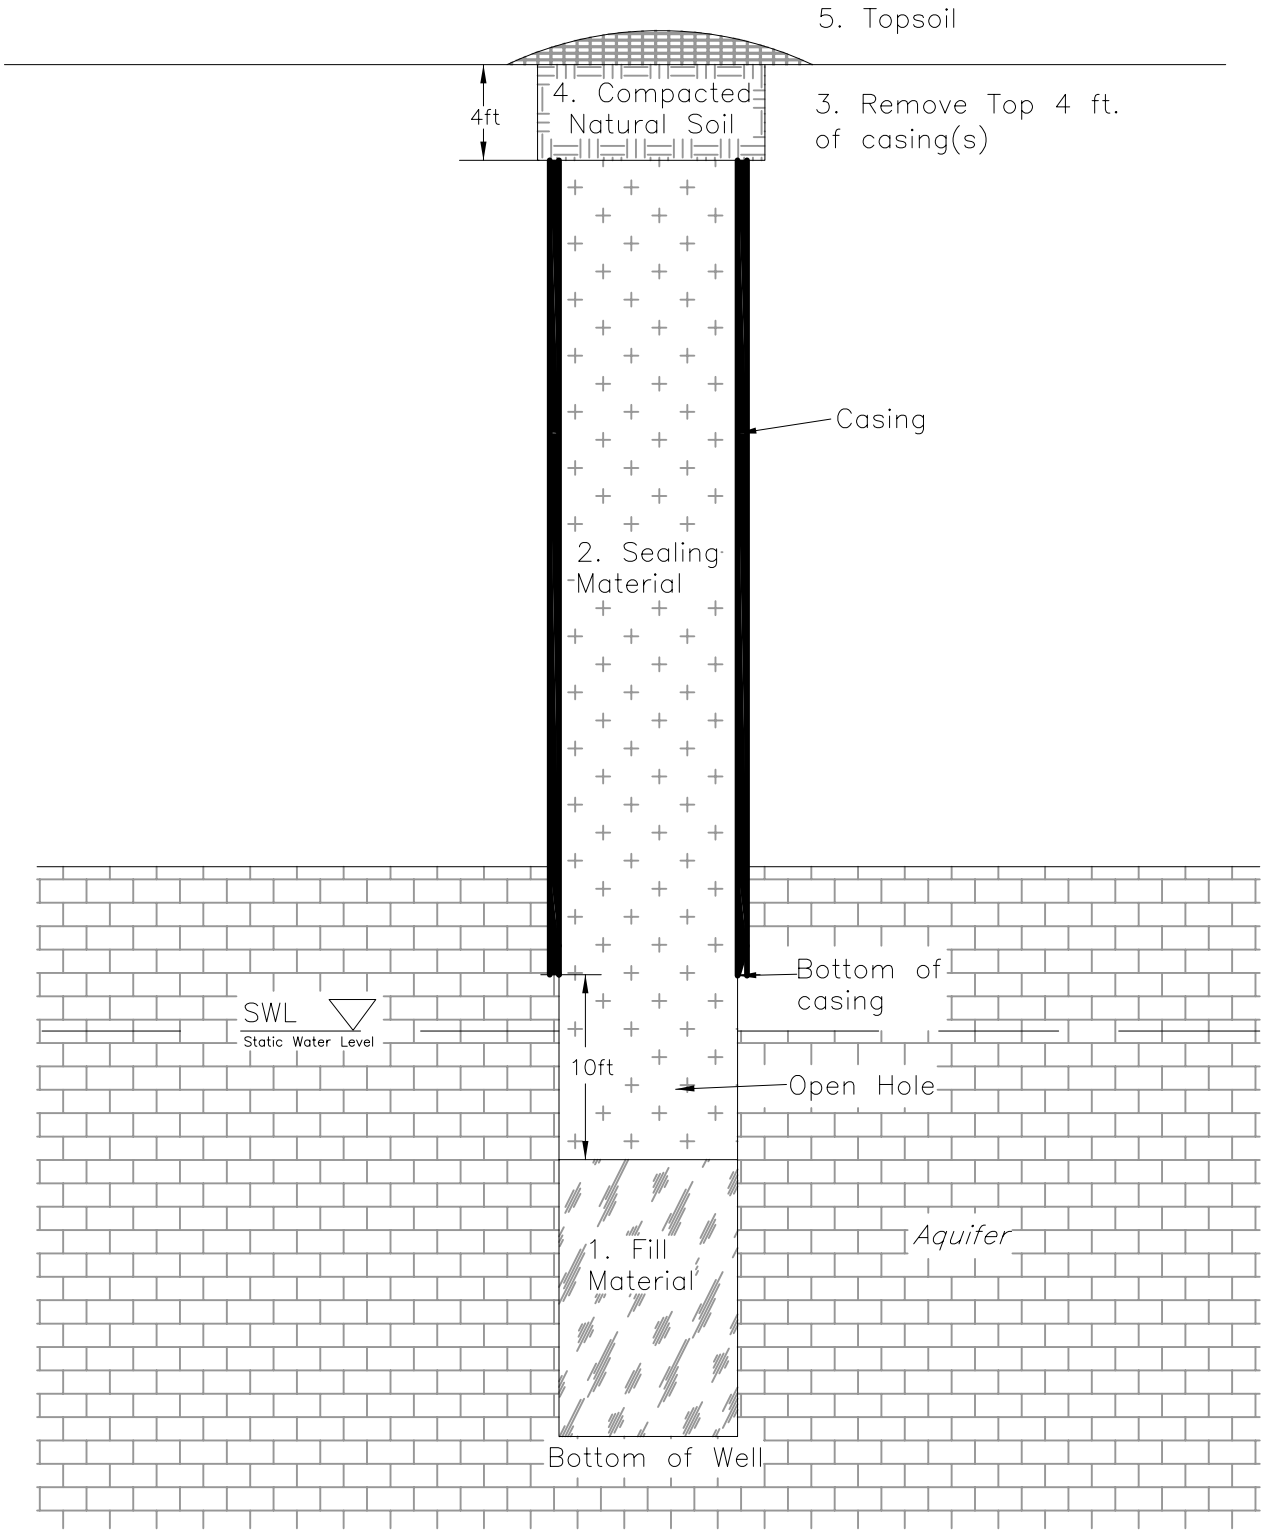

SHEET NO ___ OF ___	DRAWING NO. PA-076	CAD FILE NAME	NRCS Natural Resources Conservation Service United States Department of Agriculture	_____ COUNTY, PENNSYLVANIA Well Profile Figure 1	DESIGNED Bruce A. Benton; DRAWN ASH; CHECKED ADW, WHL; APPROVED; TITLE; DATE 8/07 9/07