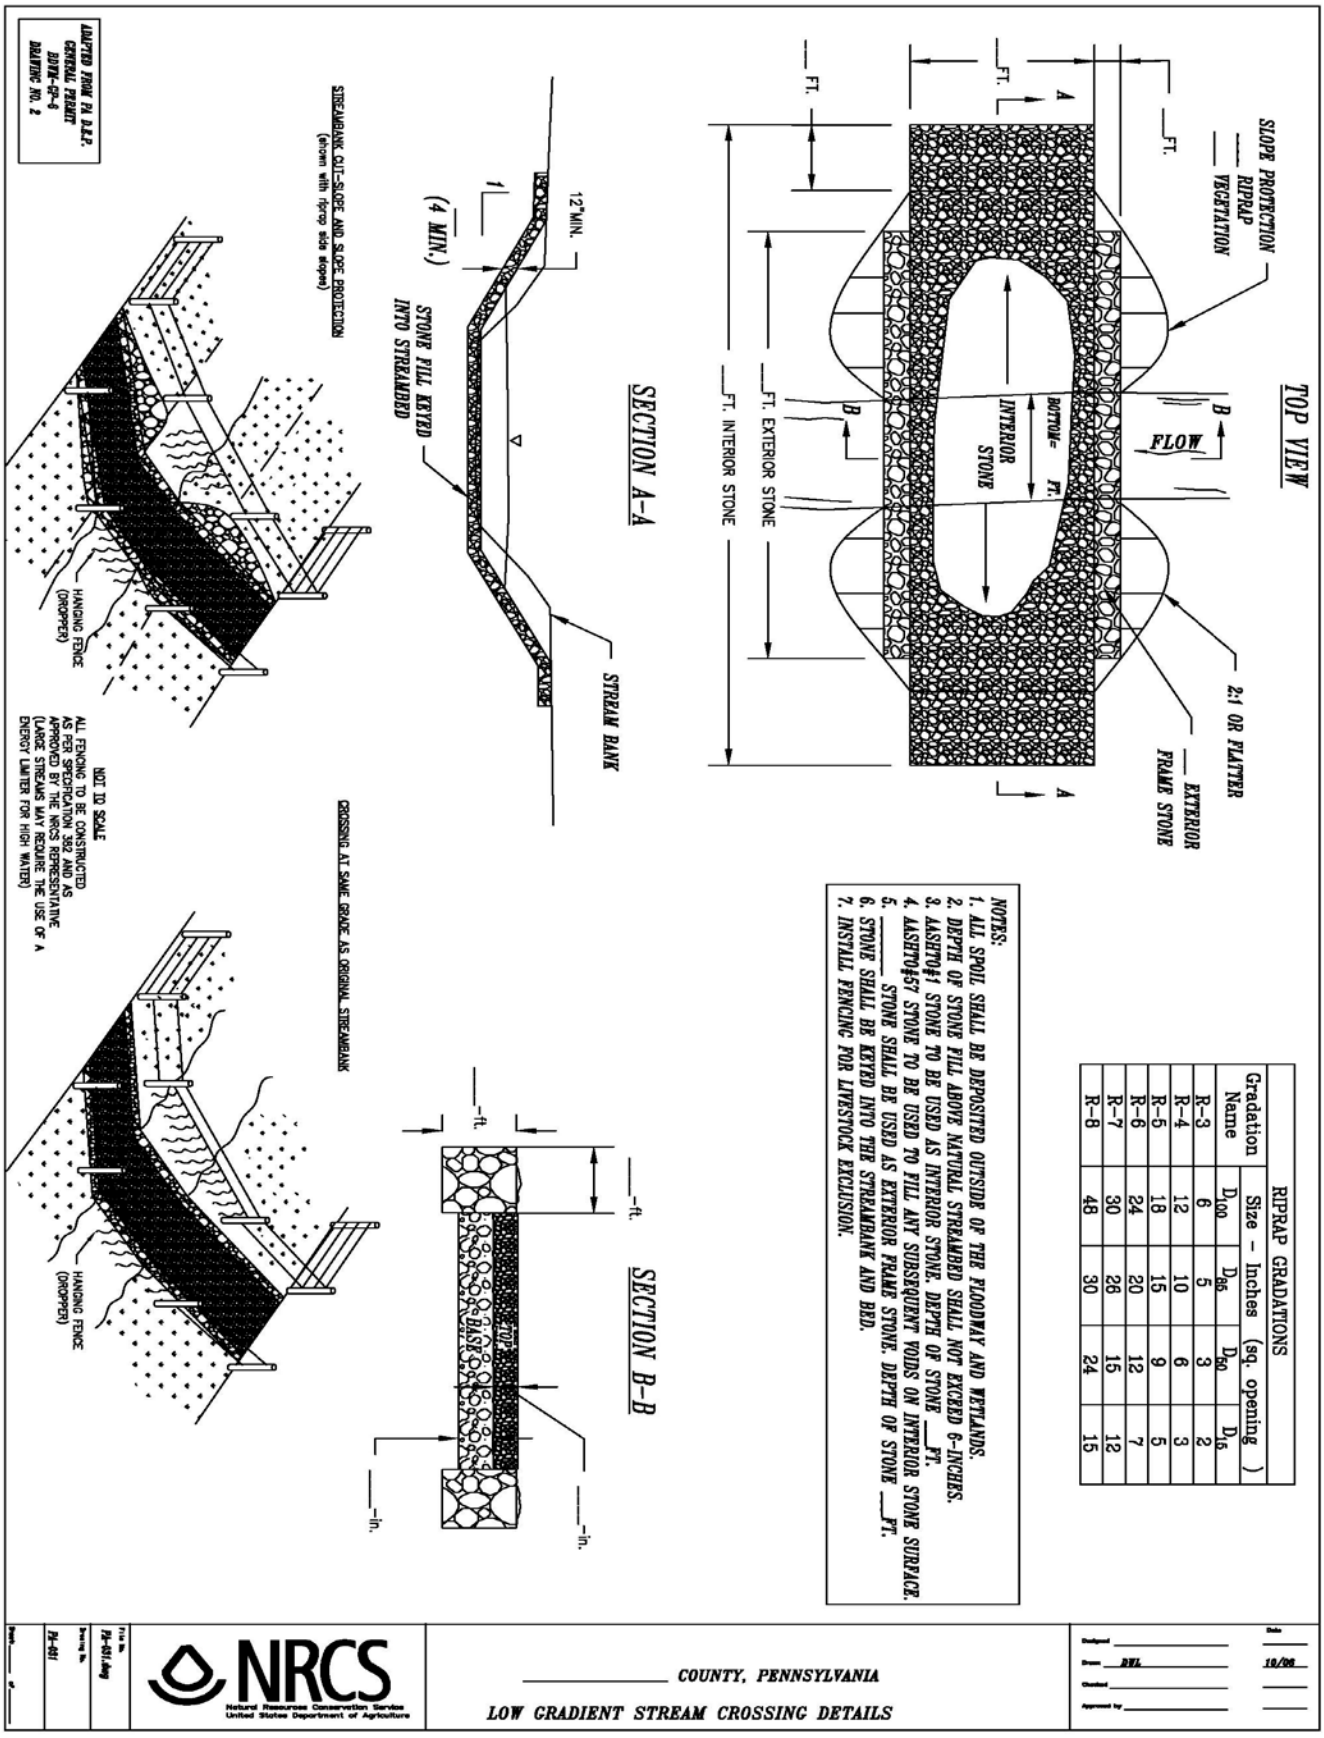PA-031 Low gradient stream crossing details
Standard Drawings Folder