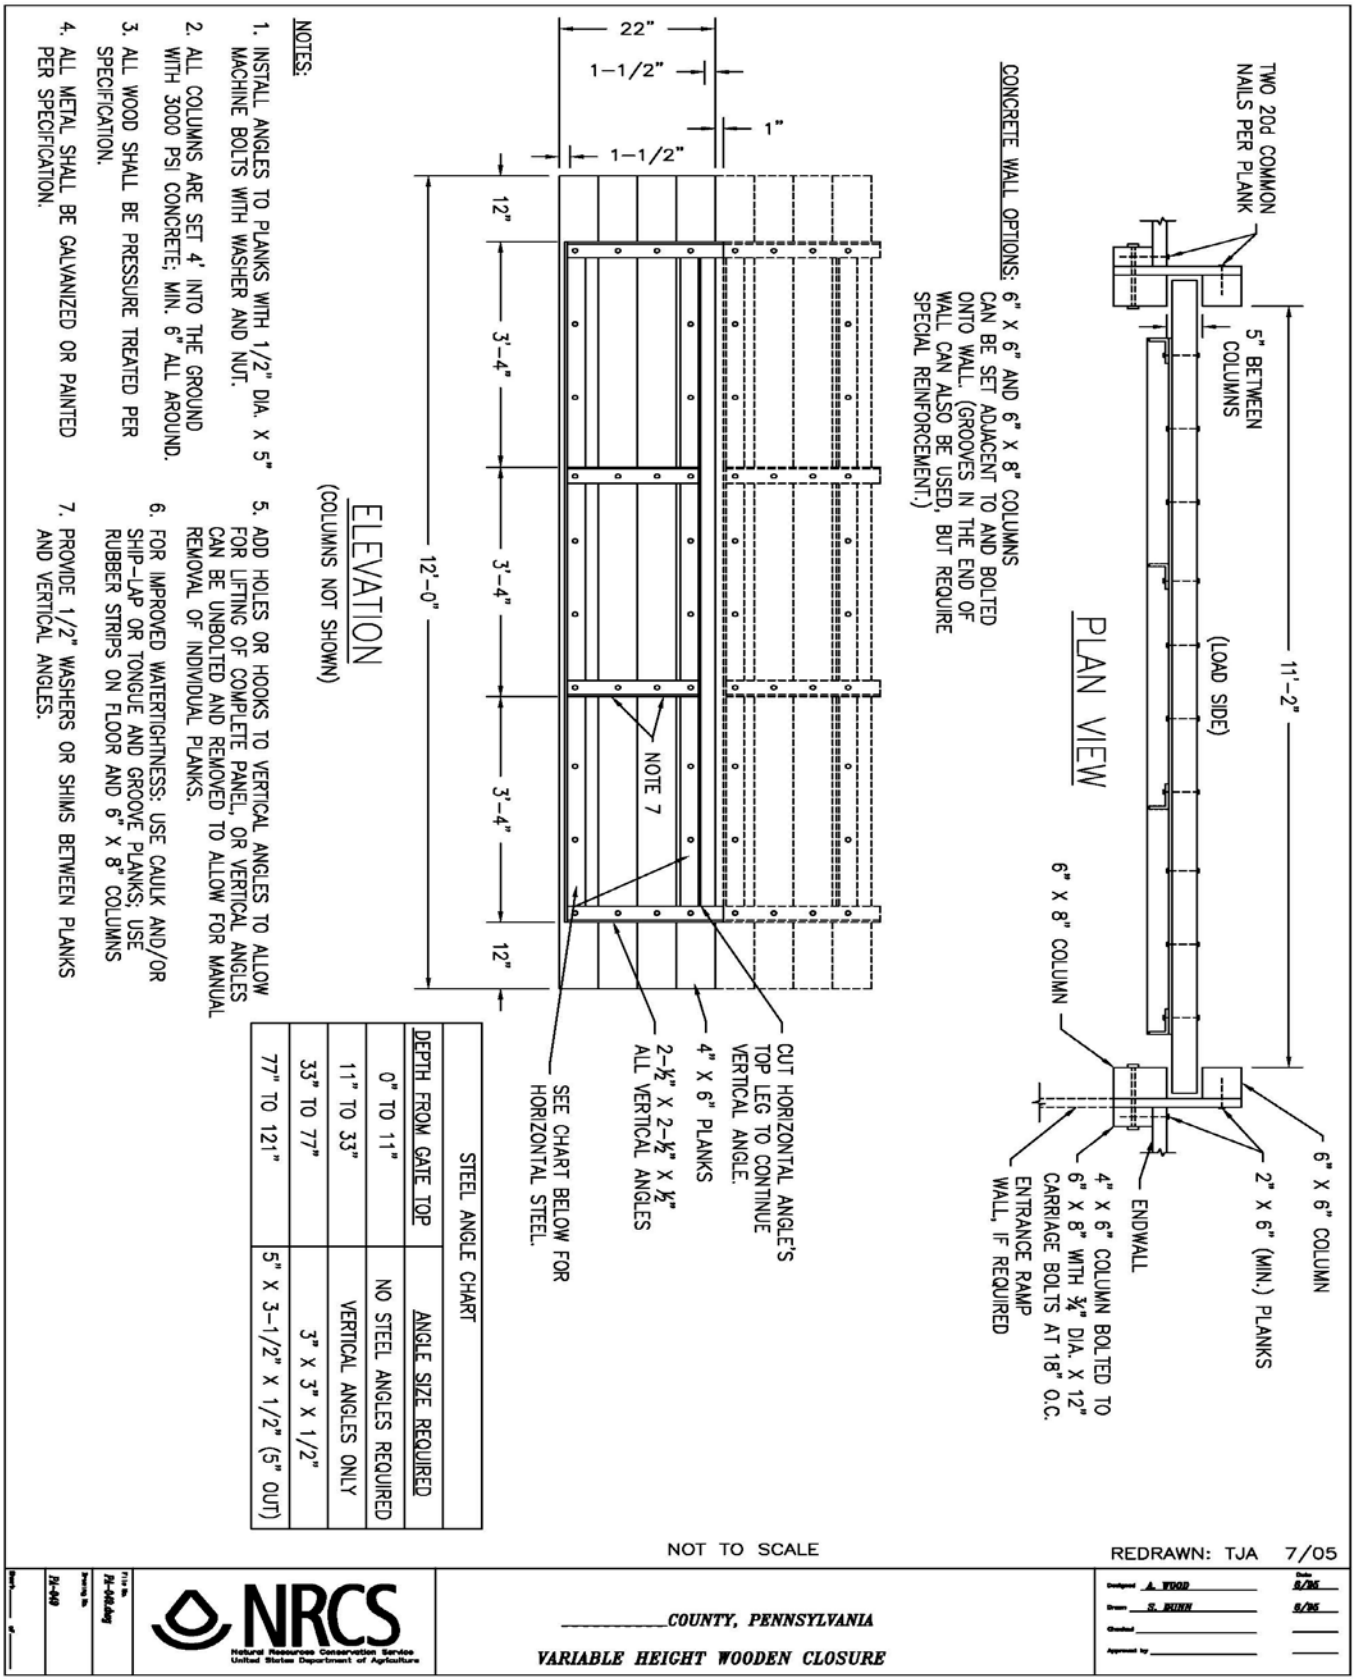PA-049 Variable Height Wooden Closure
Standard Drawings Folder