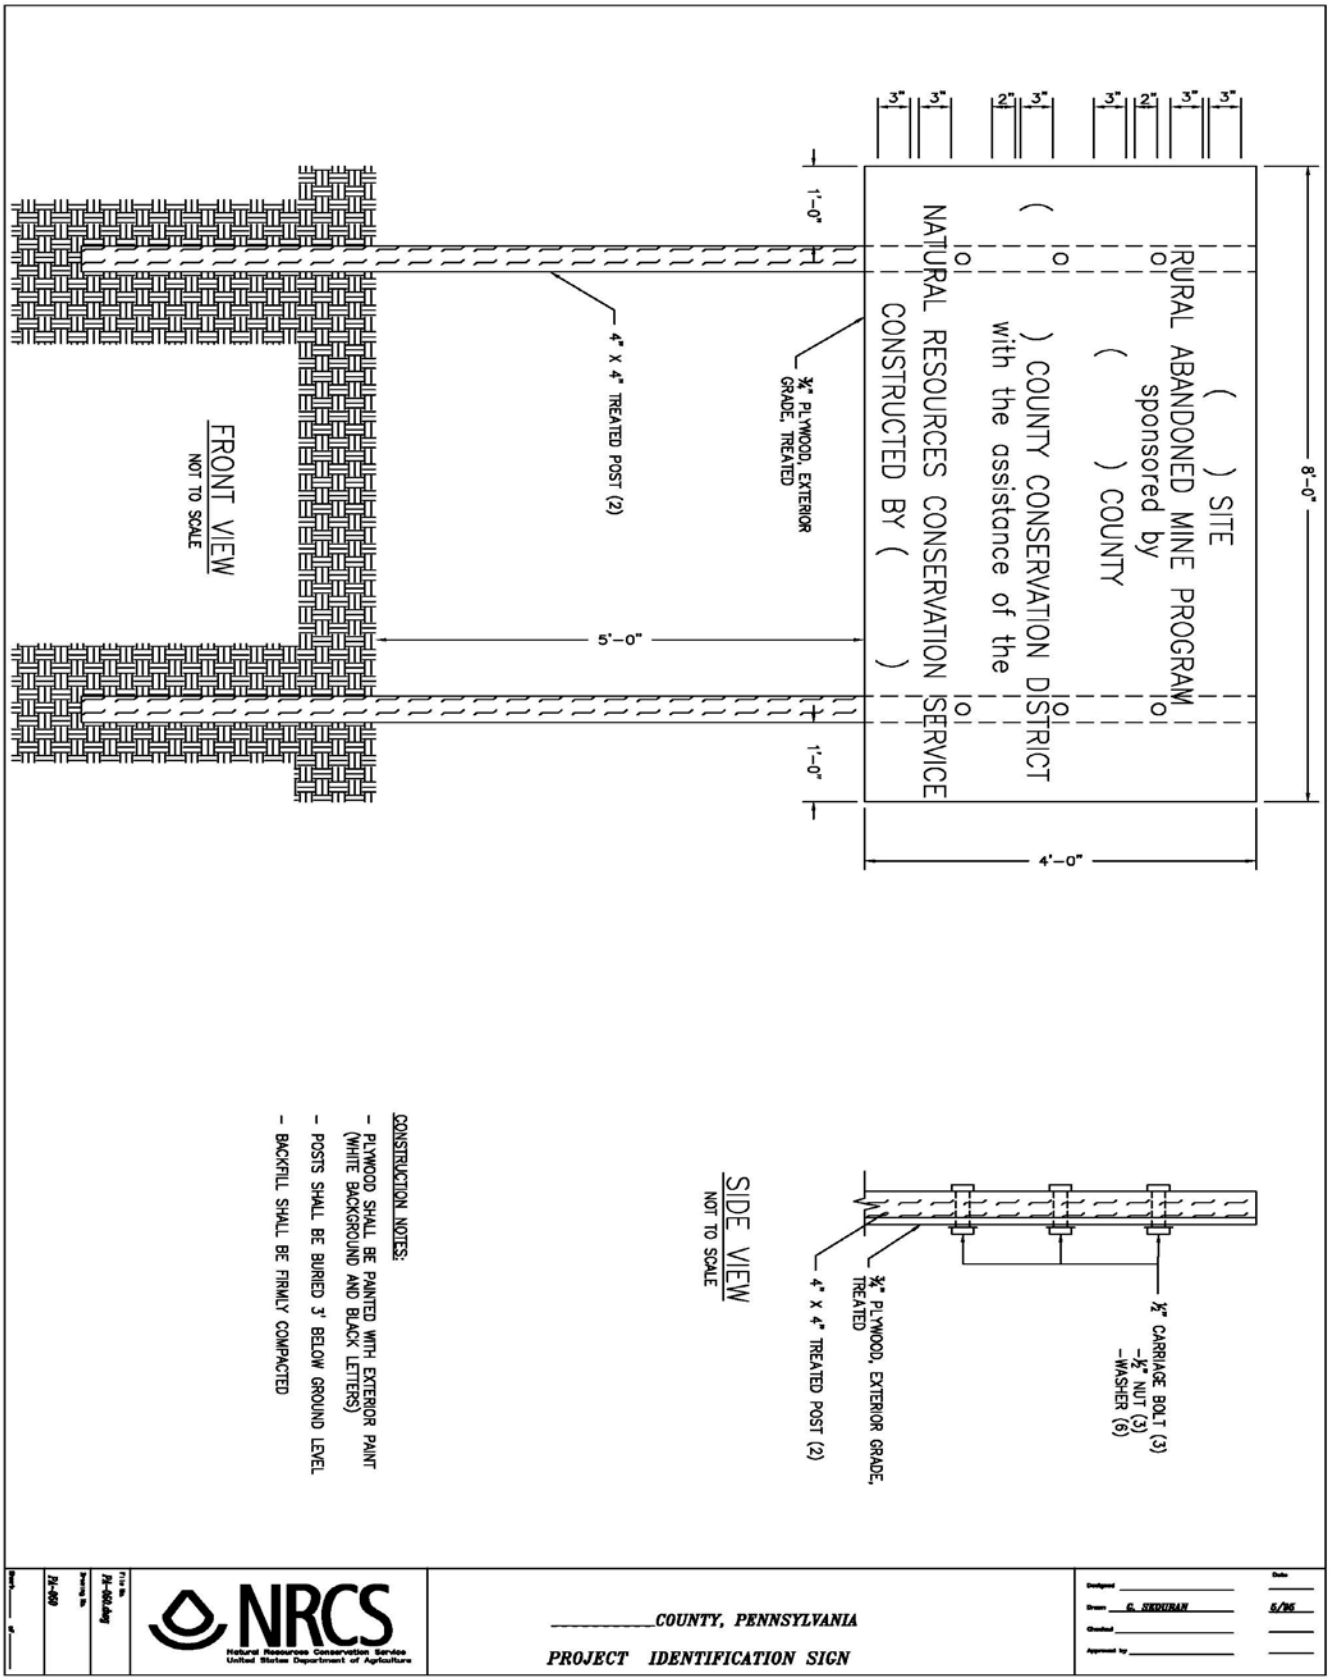PA-050 Project Identification Sign
Standard Drawings Folder