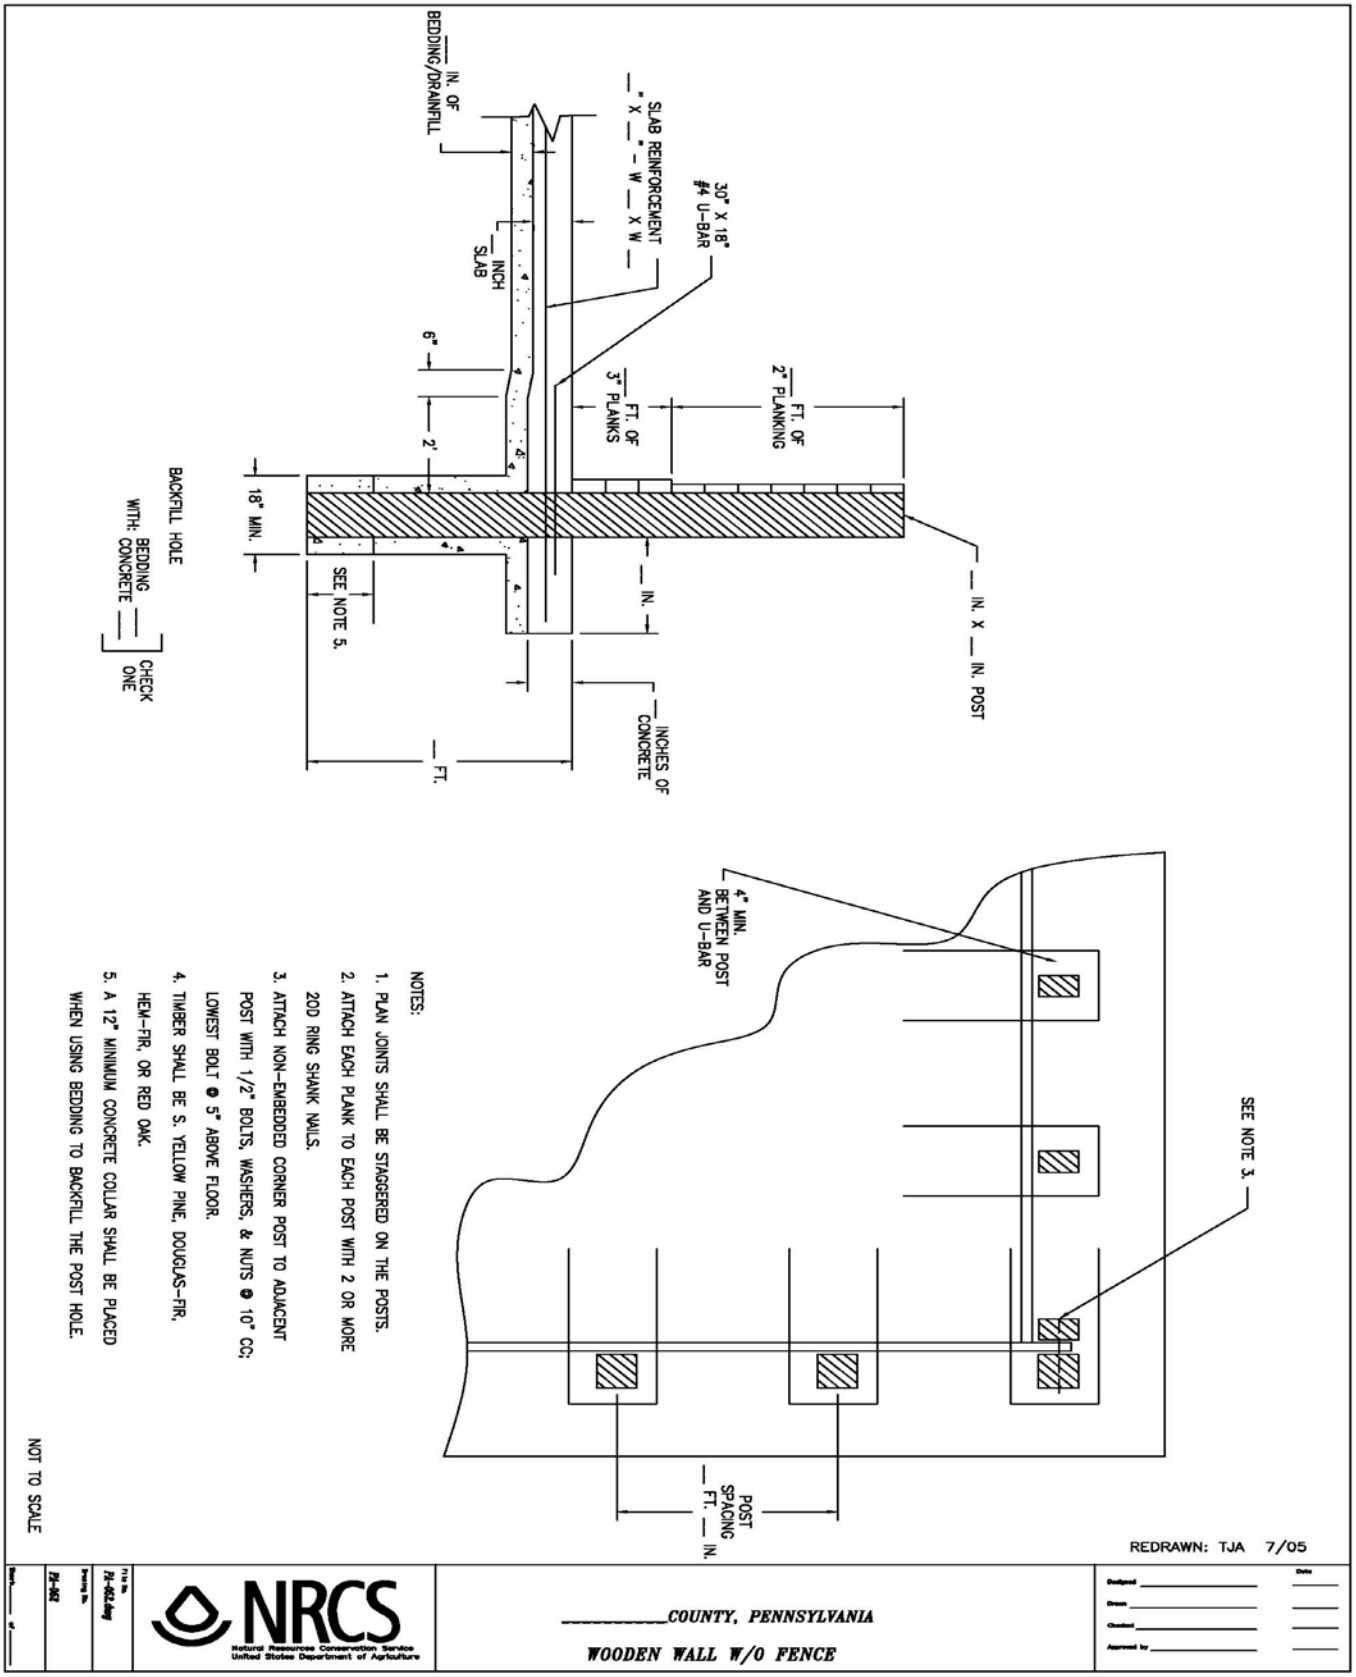PA-052 Wooden Wall without fence
Standard Drawings Folder